

LJC Contracting, Inc.
33 Knob Hill Ln., Bristol, CT 06010
Office 860.889.6091 lrp@ljcncc.com



Truck Terminal & Warehouse Addition
37 & 40 South Fifth Street Waterbury, CT 06708

Elevations


Revisions

Job No. 2401


11-21-24 City Review

A-2

PAGE 2 OF

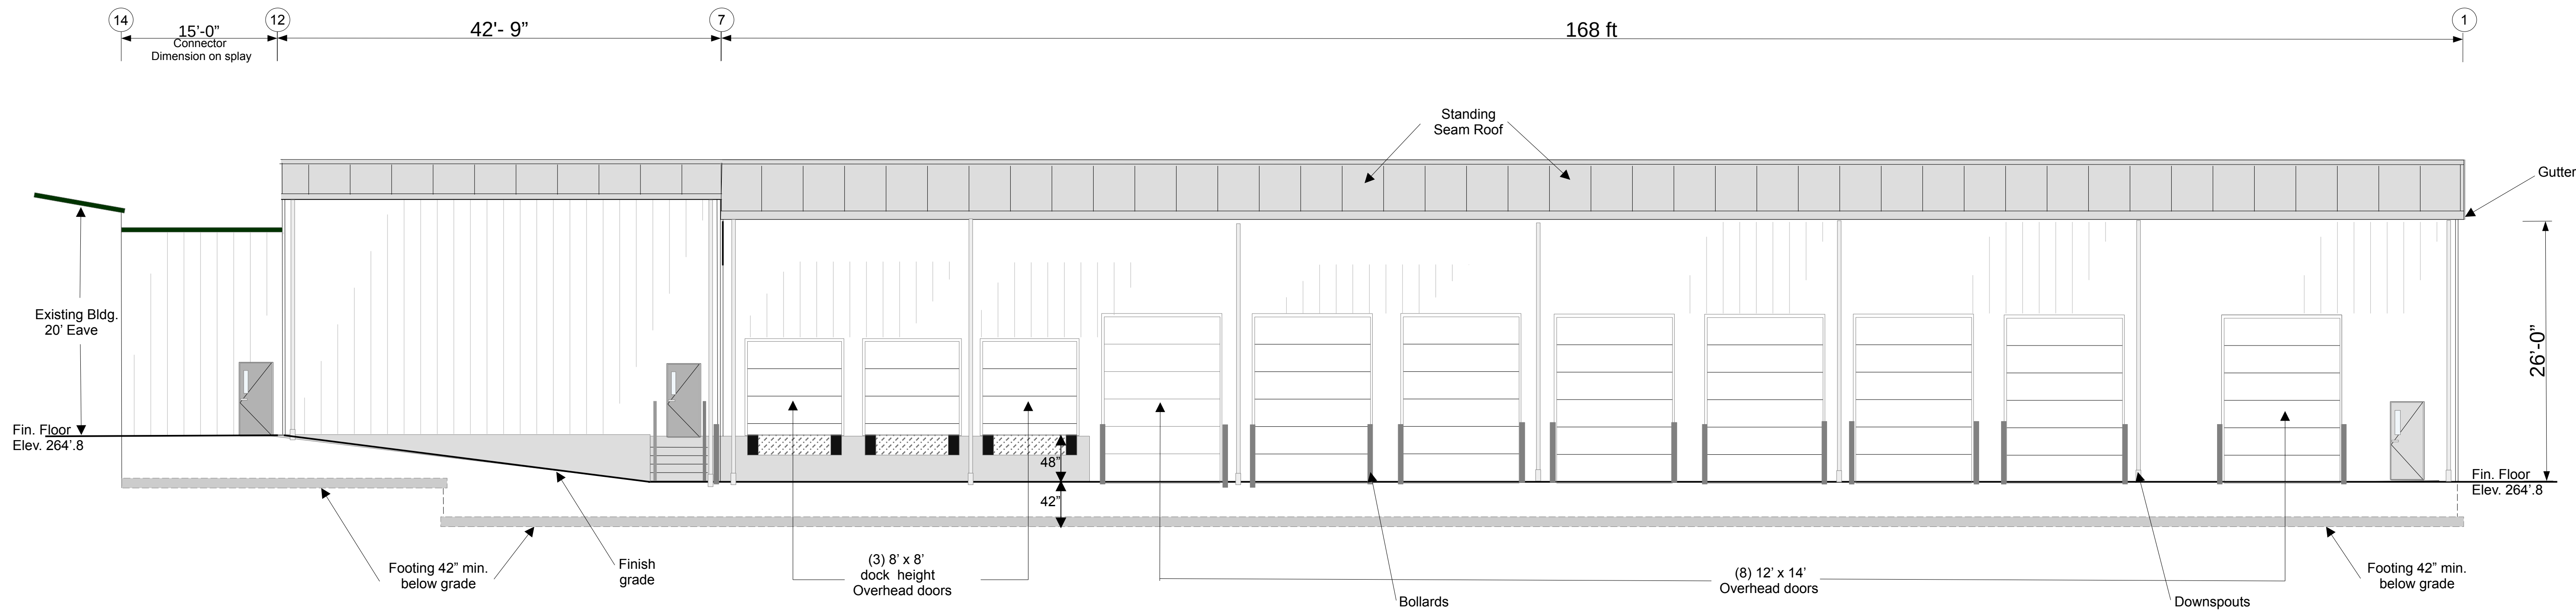

West Elevation
Scale: 1/8"=1'-0"

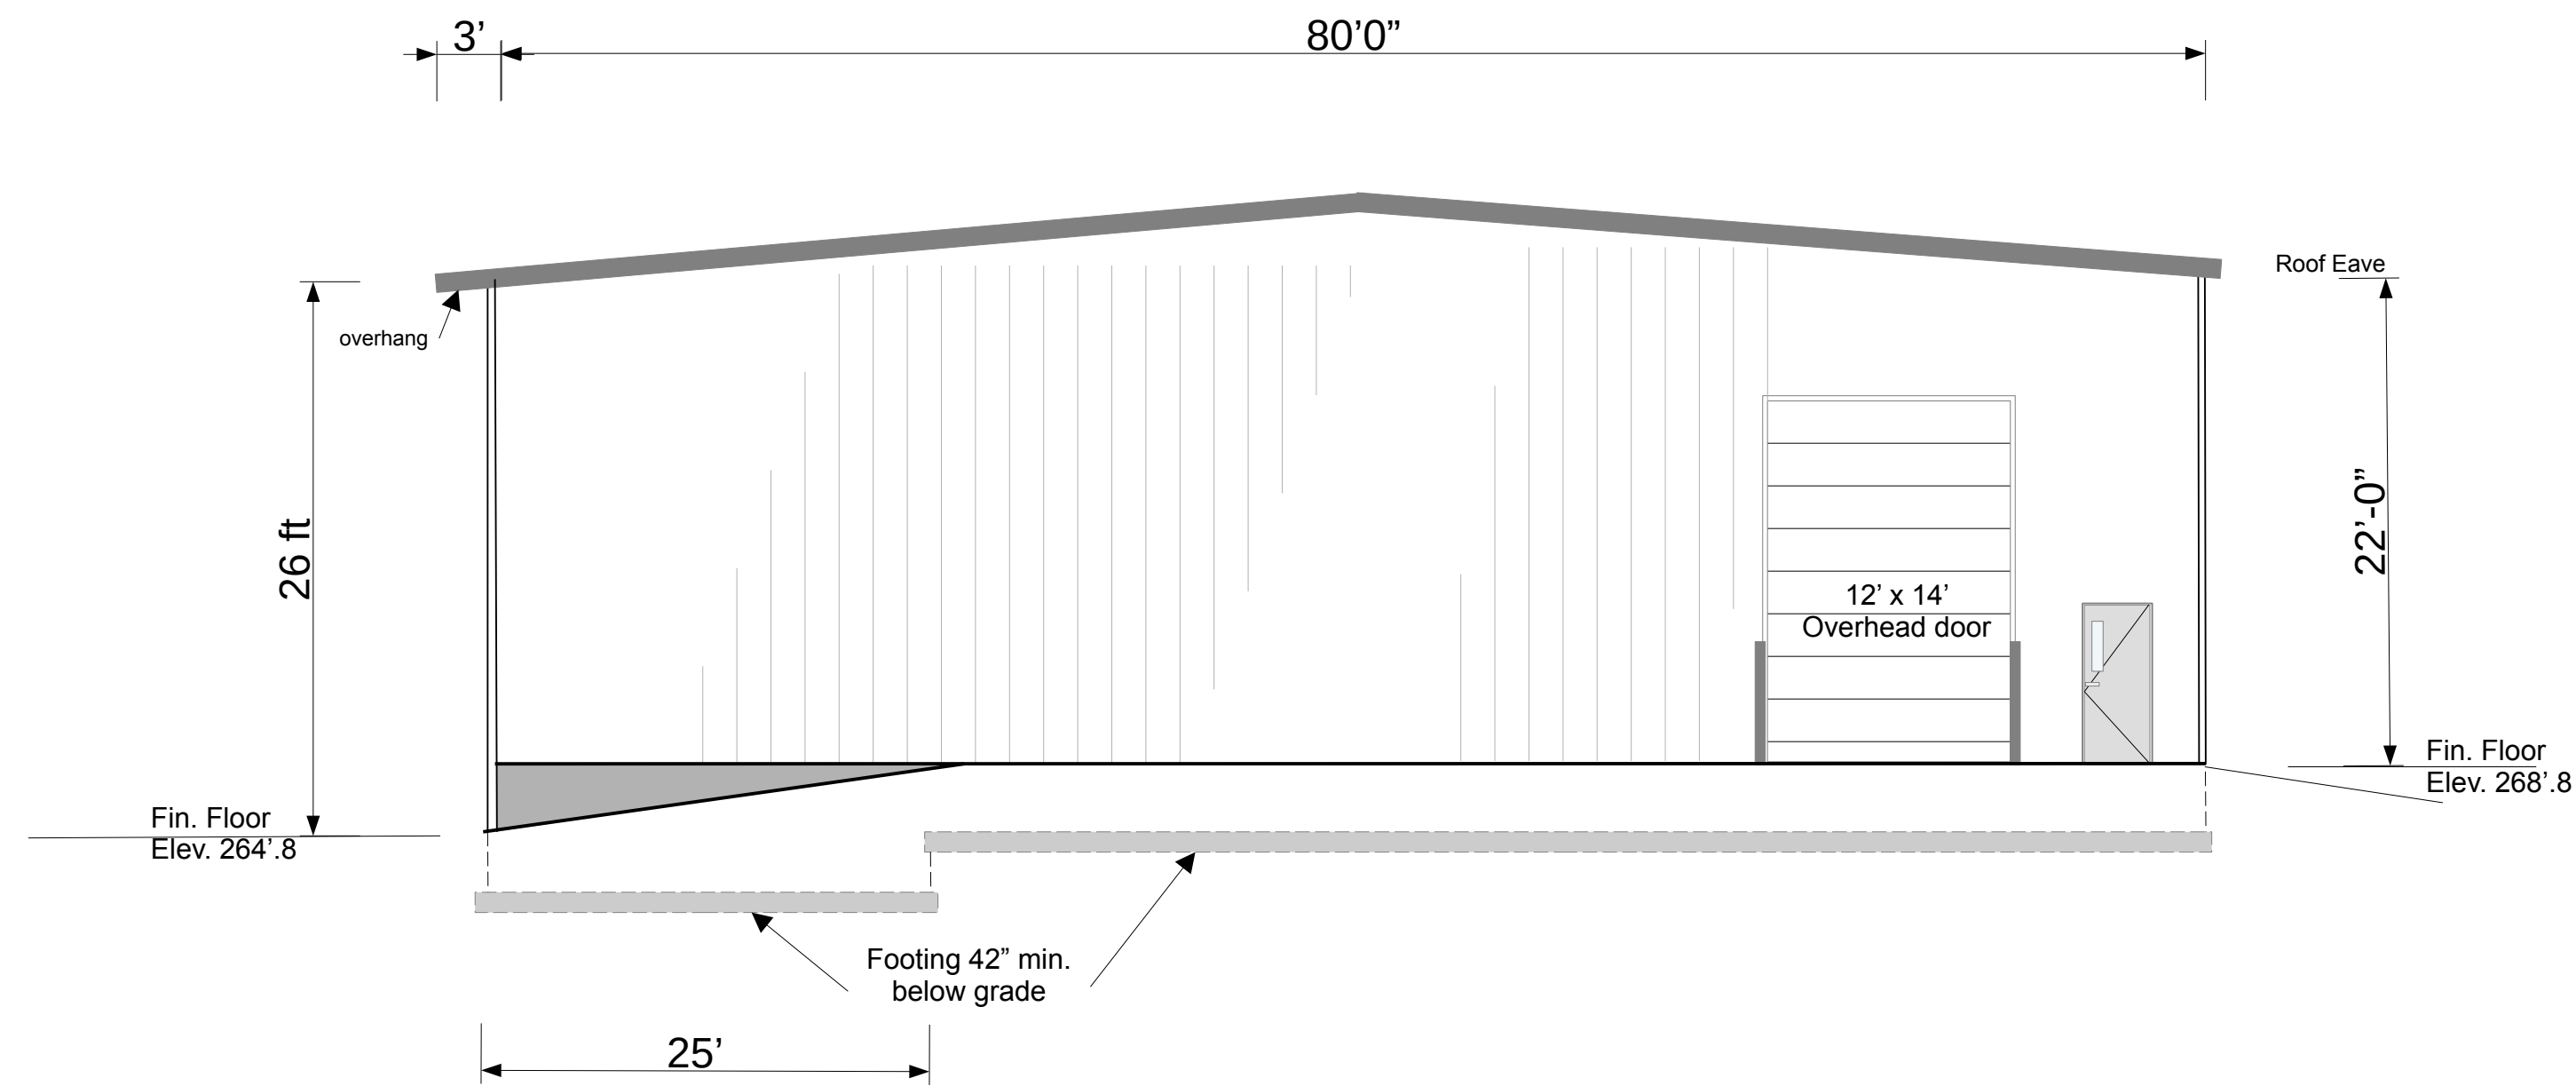

South Elevation
Scale: 1/8"=1'-0"